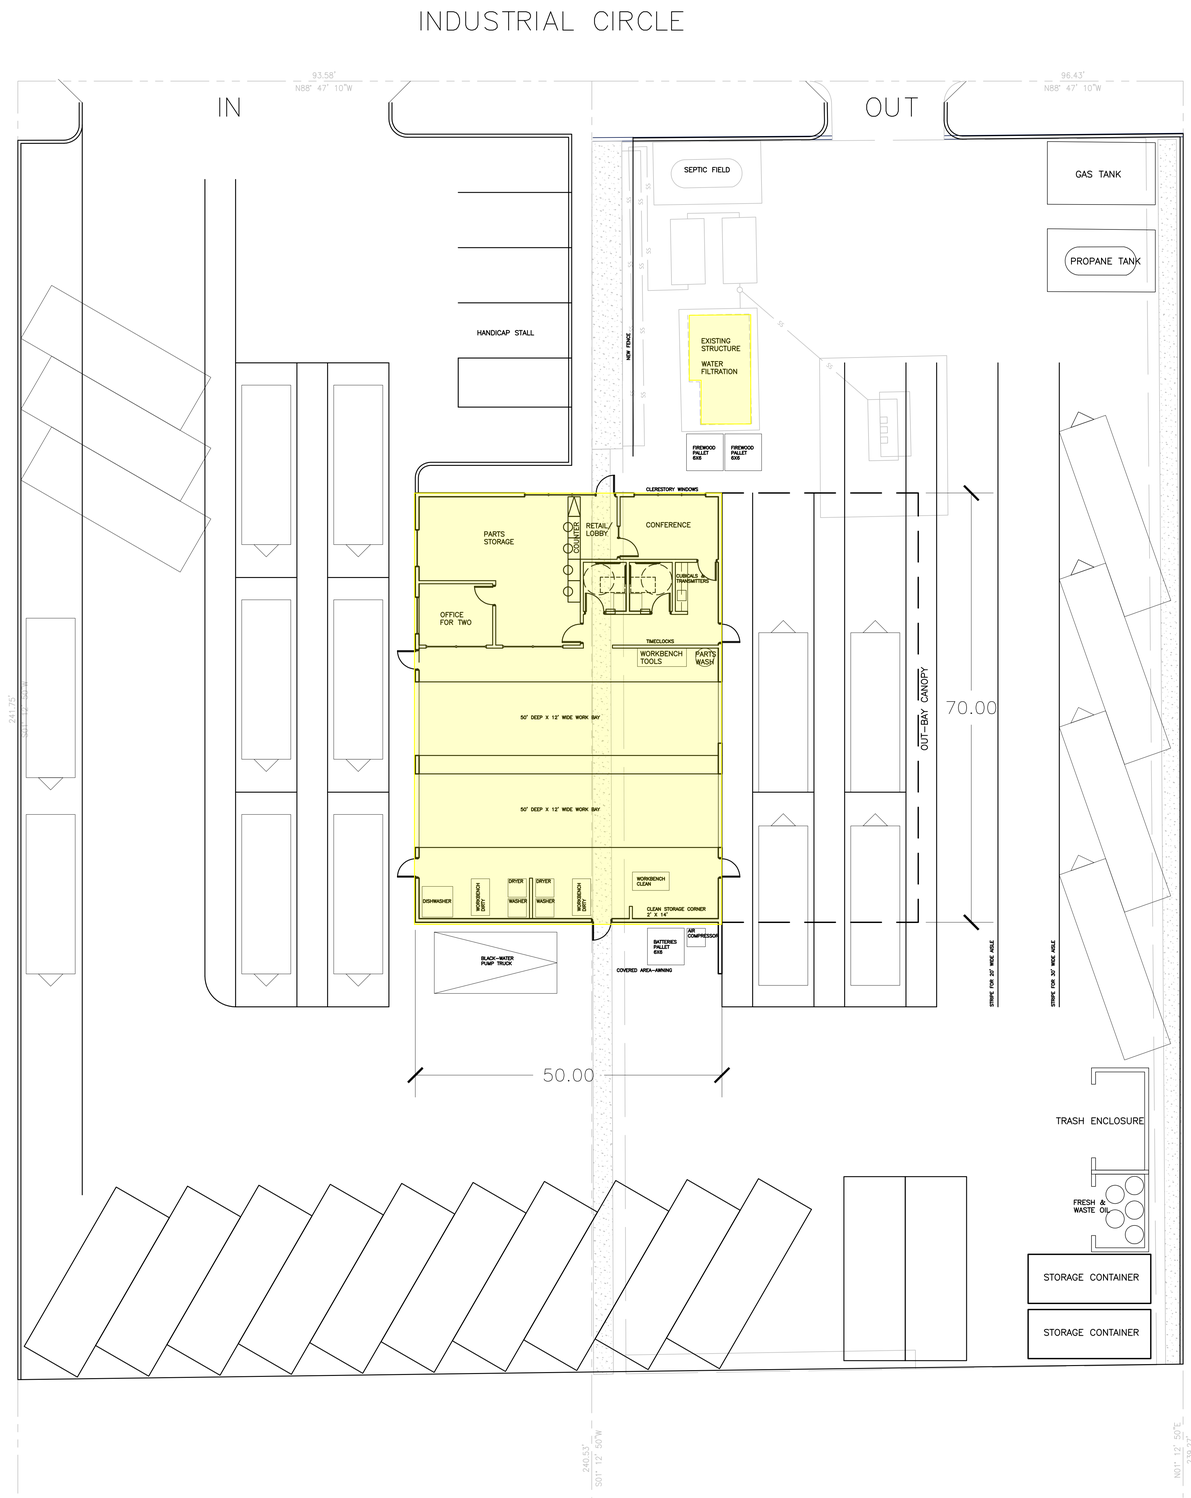

1 ARCHITECTURAL SITE PLAN

SCALE :1'-0" = 10'-0"

5 0 10

NORTH

Studioloo

Architecture . Planning . Interiors

1711 Baines Avenue . Sacramento . CA . 95833 916 . 419 . 5408 T
kloo @ studioloo architecture.com 916 . 333 . 4881 F
www.studioloo architecture.com

Ownership of Documents: This document and the ideas and designs incorporated herein, as instruments of professional services, is the property of Studioloo Architecture+Interiors. Any use in whole or in part without the written authorization of Studioloo Architecture + Interiors is a violation of federal law under the 1997 Architectural Works Copyright Protection Act. ©

ADVENTURE IN CAMPING

-

-

-

22827 US HIGHWAY 395
MONO COUNTY, CA

THESE DOCUMENTS HAVE BEEN PREPARED FROM INFORMATION FURNISHED BY THE CLIENT AND HAS NOT BEEN VERIFIED. FUTURE CONSTRUCTION PLANNING MUST INCLUDE FIELD CONFIRMATION OF EXISTING CONDITIONS

PROJECT LOCATION

KEYPLAN

PLAN NORTH

ISSUE:	DATE:	DESCRIPTION:
-	-	-
-	-	-
-	-	-

KPFF JOB NO.	1600-253
STUDIOLOO JOB NO.	219301
SCALE	AS NOTED
DATE	FEBRUARY 26, 2019
CHECKED BY	KL
DRAWN BY	KL/DR
AGENCY REF:	-

ARCHITECTURAL SITE PLAN PRELIMINARY

A1.00-P